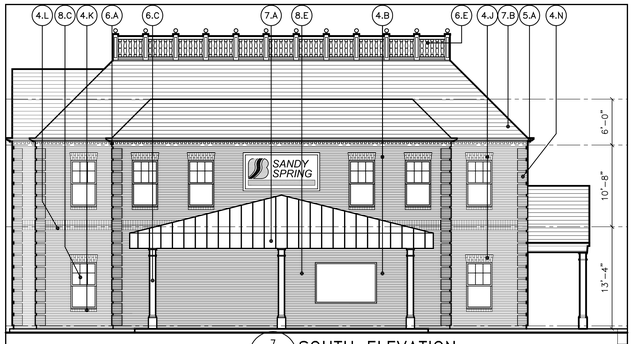

7 B3 A2.01 SOUTH ELEVATION
SCALE: 1/8"=1'-0"

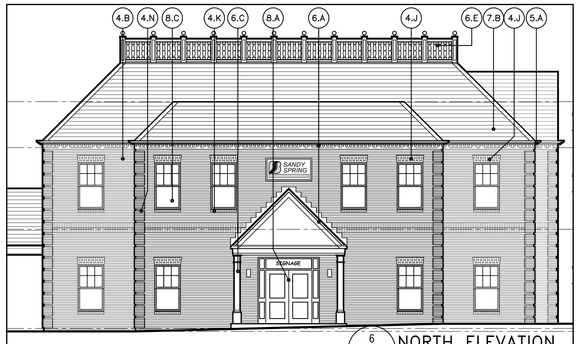

6 B3 A2.01 NORTH ELEVATION
SCALE: 1/8"=1'-0"

5 B3 A2.01 WEST ELEVATION
SCALE: 1/8"=1'-0"

4 B3 A2.01 EAST ELEVATION
SCALE: 1/8"=1'-0"

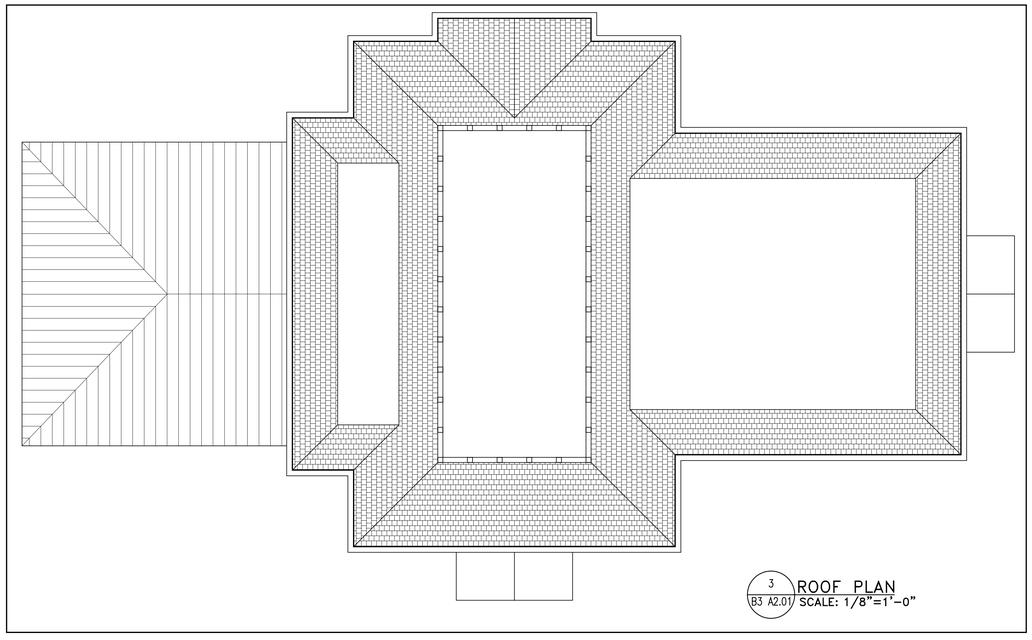

3 B3 A2.01 ROOF PLAN
SCALE: 1/8"=1'-0"

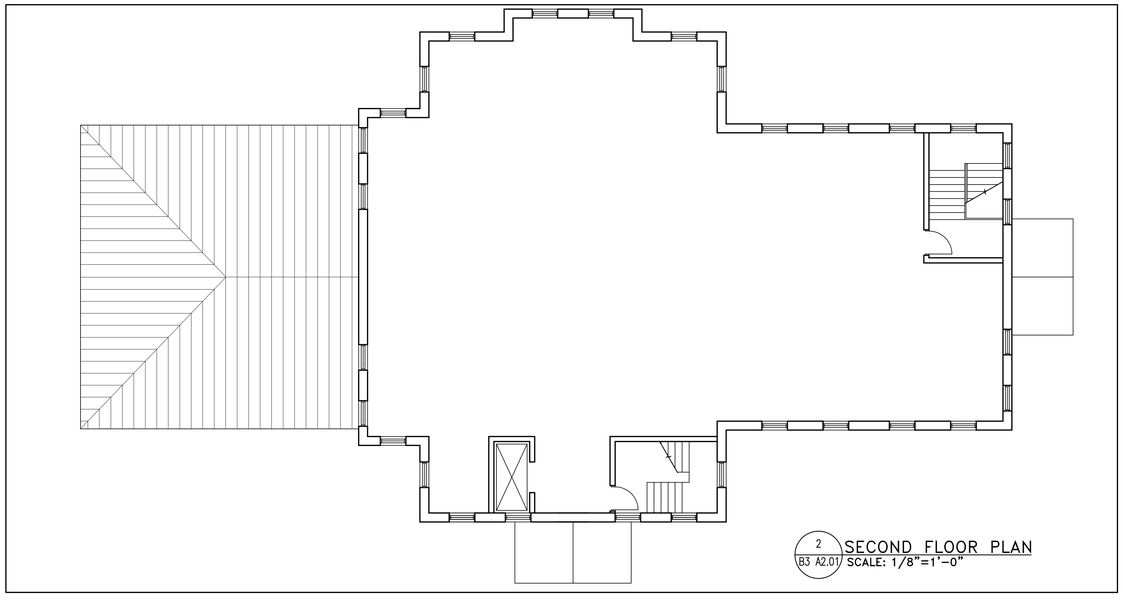

2 B3 A2.01 SECOND FLOOR PLAN
SCALE: 1/8"=1'-0"

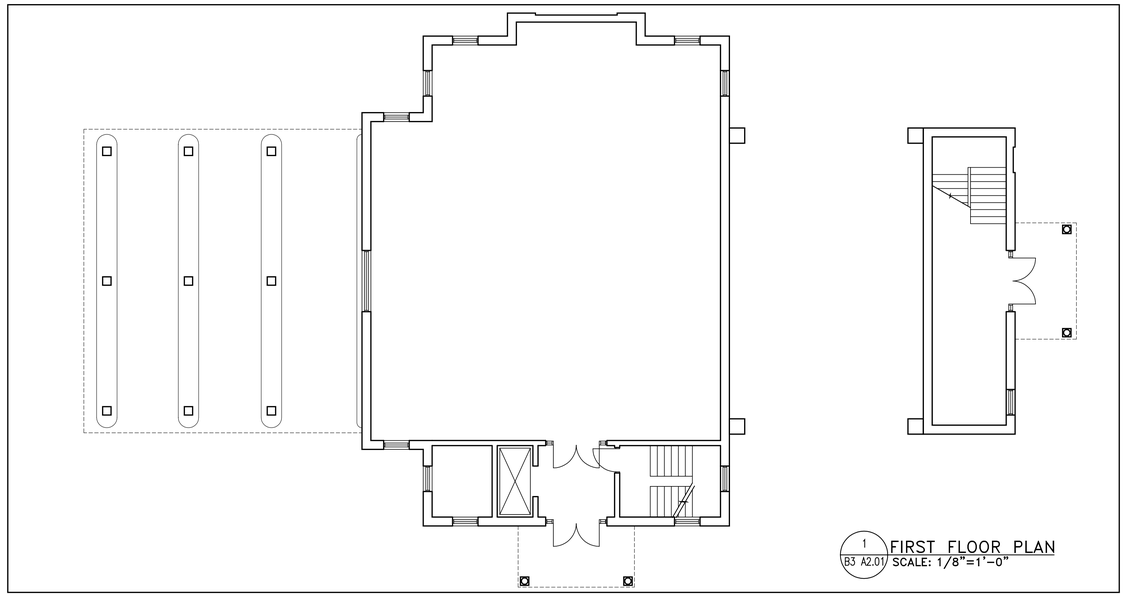

1 B3 A2.01 FIRST FLOOR PLAN
SCALE: 1/8"=1'-0"

ELEVATION LEGEND

DIVISION 3 – CONCRETE

- 3.A PRE-CAST SIMULATED LIMESTONE ARCH

DIVISION 4 – MASONRY

- 4.A RUNNING BOND BRICK (TYPE 1 – DISTRESSED BRICK PAINTED WHITE)
- 4.B RUNNING BOND BRICK (TYPE 2 – CALVERT ROSE SMOOTH BRICK)
- 4.C RUNNING BOND BRICK (TYPE 3 – CALVERT 40 MOD #5141)
- 4.D RUNNING BOND BRICK (TYPE 4 – CONTINENTAL 594 MOD #5639)
- 4.E RUNNING BOND BRICK (TYPE 5 – OLD RICHMOND 3–115)
- 4.F RUNNING BOND BRICK (TYPE 6 – STD. 475 MOD)
- 4.G RUNNING BOND BRICK (TYPE 7 – SANTA FE 3–542)
- 4.H CULTURED STONE FACING MATERIAL
- 4.J 12" BRICK "JACK–ARCH"
- 4.K BRICK SILL COURSE
- 4.L BRICK SOLDIER COURSE
- 4.M SPLIT FACE CONCRETE MASONRY UNITS (YBP–72)
- 4.N BRICK QUOINING
- 4.O BRICK ROWLOCK COURSE
- 4.P BRICK HEADER COURSE
- 4.Q BRICK ARCH

DIVISION 5 – METALS

- 5.A ALUMINUM GUTTER AND DOWNSPOUT SYSTEM

DIVISION 6 – WOOD & PLASTICS

- 6.A SIMULATED WOOD TRIM BOARD (VARIOUS SIZES)
- 6.B SIMULATED WOOD COLUMN COVERS (FRP)
- 6.C SIMULATED WOOD DECORATIVE BRACKETS
- 6.D SIMULATED WOOD SHUTTERS

DIVISION 7 – THERMAL & MOISTURE PROTECTION

- 7.A PAC–CLAD STANDING SEAM METAL ROOFING SYSTEM, SEAMS TO BE 18" O.C. (ZINC)
- 7.B ARCHITECTURAL ASPHALT SHINGLE SYSTEM (SIMULATED SLATE ROOF)
- 7.C ARCHITECTURAL ASPHALT SHINGLE ROOFING SYSTEM (LIGHT GREY)
- 7.D FABRIC AWNING
- 7.E HARDI–PLANK HORIZONTAL LAP SIDING SYSTEM (NAVAJO WHITE)
- 7.F HARDI–PANEL VERTICAL SIDING SYSTEM (KHAKI BROWN)
- 7.G BRICK EXPANSION JOINT
- 7.H PAC–CLAD STANDING SEAM METAL FOORING SYSTEM, SEAMS TO BE 18" O.C. (MATTE BLACK)
- 7.J ARCHITECTURAL ASPHALT SHINGLE ROOFING SYSTEM (DARK GREY)
- 7.K HARDI–PLANK HORIZONTAL LAP BATTON SIDING SYSTEM (KHAKI BROWN)
- 7.L PAC–CLAD STANDING SEAM METAL ROOFING SYSTEM, SEAMS TO BE 18" O.C. (SILVER)

DIVISION 8 – DOORS & WINDOWS

- 8.A ALUMINUM STOREFRONT
- 8.B HOLLOW METAL DOOR AND FRAME
- 8.C ALUMINUM DOUBLE HUNG WINDOW SYSTEM
- 8.D JAMB MOUNTED, INSULATED METAL ROLL–UP DOOR
- 8.D TELLER WINDOW

DIVISION 10 – SPECIALTIES

- 10.A FACTORY KYNAR FINISHED ALUMINUM LOUVER, WITH INSECT SCREEN
- 10.B RUBBER TRUCK BUMPERS

DEVELOPER
NICHOLS DEVELOPEMENT, LLC
18623 BROOKE RD.
SANDY SPRING, MD 20860
301–924–5258

DESIGN ARCHITECT
ALMY ARCHITECTS
11006 KENILWORTH AVE.
GARRETT PARK, MD 20896
301–949–7813

CIVIL ENGINEER
MACRIS, HENDRICKS, & GLASCOCK, P.A.
9220 WIGHTMAN RD., SUITE 120
MONTGOMERY VILLAGE, MD 20886
301–670–0840

STRUCTURAL ENGINEER
MECHANICAL/ELECTRICAL /PLUMBING ENGINEER
ANCONA & ASSOCIATES, INC.
1686 VILLAGE GREEN, SUITE 201
CROFTON, MD 21114
301–261–6936

ARCHITECT
SEMA Smolen-Emr
11820 PARKLAWN DRIVE
ROCKVILLE, MD 20852
301–770–0177

PROFESSIONAL SEAL:

NOT FOR CONSTRUCTION

PRINTS ISSUED

NO.	DESCRIPTION	DATE

ASHTON MEETING PLACE
NEW HAMPSHIRE AVE. & MD ROUTE 108
ASHTON, MARYLAND

NEW FACILITY

SHEET TITLE
BUILDING 3
BANK & OFFICE
FLOOR PLANS, ROOF PLAN AND EXTERIOR ELEVATIONS

PROJECT NO. 04004.05
DATE Sep. 05, 2007
SCALE AS NOTED
WORKING NORTH

SHEET NO.
B3 A2.01

CAD FILE:
SCALE FACTOR: