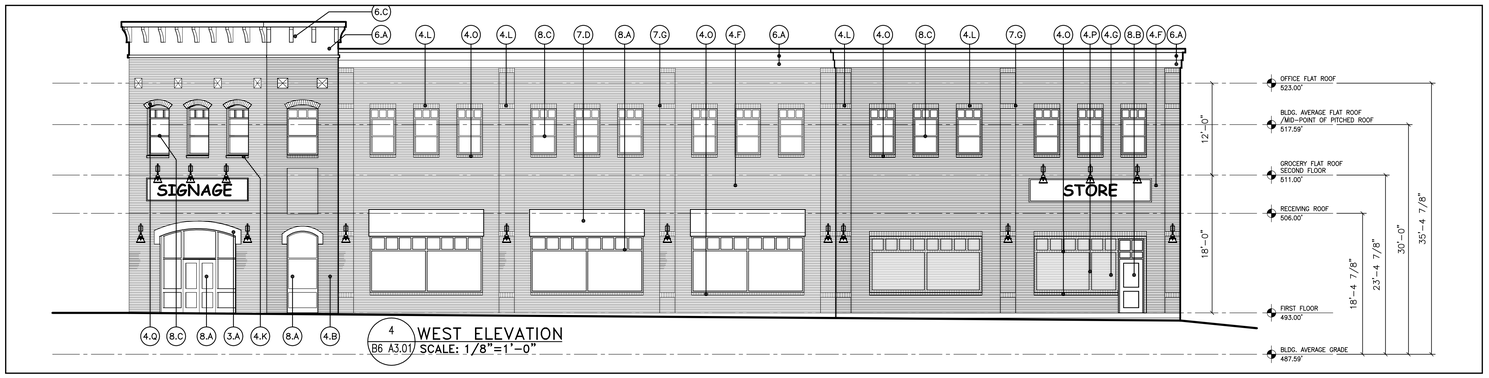

4 B6 A3.01 WEST ELEVATION
SCALE: 1/8"=1'-0"

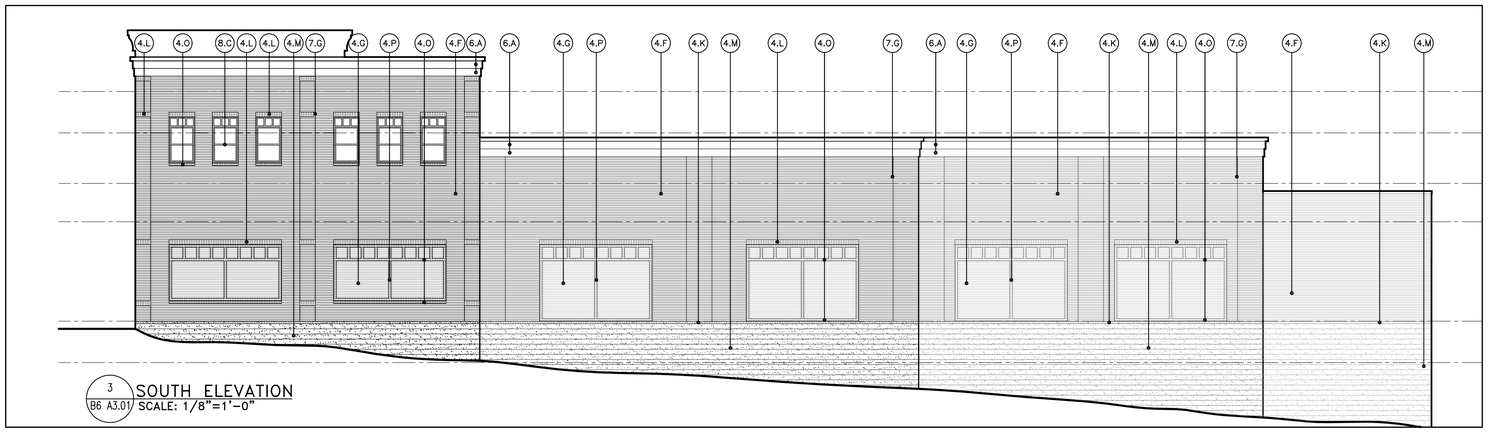

3 B6 A3.01 SOUTH ELEVATION
SCALE: 1/8"=1'-0"

ELEVATION LEGEND

DIVISION 3 – CONCRETE
- 3.A PRE-CAST SIMULATED LIMESTONE ARCH

DIVISION 4 – MASONRY
- 4.A RUNNING BOND BRICK (TYPE 1 – DISTRESSED BRICK PAINTED WHITE)
- 4.B RUNNING BOND BRICK (TYPE 2 – CALVERT ROSE SMOOTH BRICK)
- 4.C RUNNING BOND BRICK (TYPE 3 – CALVERT 40 MOD #5141)
- 4.D RUNNING BOND BRICK (TYPE 4 – CONTINENTAL 594 MOD #5639)
- 4.E RUNNING BOND BRICK (TYPE 5 – OLD RICHMOND 3-115)
- 4.F RUNNING BOND BRICK (TYPE 6 – STD. 475 MOD)
- 4.G RUNNING BOND BRICK (TYPE 7 – SANTA FE 3-542)
- 4.H CULTURED STONE FACING MATERIAL
- 4.J 12" BRICK "JACK-ARCH"
- 4.K BRICK SILL COURSE
- 4.L BRICK SOLDIER COURSE
- 4.M SPLIT FACE CONCRETE MASONRY UNITS (YBP-72)
- 4.N BRICK QUOINING
- 4.O BRICK ROWLOCK COURSE
- 4.P BRICK HEADER COURSE
- 4.Q BRICK ARCH

DIVISION 5 – METALS
- 5.A ALUMINUM GUTTER AND DOWNSPOUT SYSTEM

DIVISION 6 – WOOD & PLASTICS
- 6.A SIMULATED WOOD TRIM BOARD (VARIOUS SIZES)
- 6.B SIMULATED WOOD COLUMN COVERS (FRP)
- 6.C SIMULATED WOOD DECORATIVE BRACKETS
- 6.D SIMULATED WOOD SHUTTERS

DIVISION 7 – THERMAL & MOISTURE PROTECTION
- 7.A PAC-CLAD STANDING SEAM METAL ROOFING SYSTEM, SEAMS TO BE 18" O.C. (ZINC)
- 7.B ARCHITECTURAL ASPHALT SHINGLE SYSTEM (SIMULATED SLATE ROOF)
- 7.C ARCHITECTURAL ASPHALT SHINGLE ROOFING SYSTEM (LIGHT GREY)
- 7.D FABRIC AWNING
- 7.E HARDI-PLANK HORIZONTAL LAP SIDING SYSTEM (NAVAJO WHITE)
- 7.F HARDI-PANEL VERTICAL SIDING SYSTEM (KHAKI BROWN)
- 7.G BRICK EXPANSION JOINT
- 7.H PAC-CLAD STANDING SEAM METAL FOORING SYSTEM, SEAMS TO BE 18" O.C. (MATTE BLACK)
- 7.J ARCHITECTURAL ASPHALT SHINGLE ROOFING SYSTEM (DARK GREY)
- 7.K HARDI-PLANK HORIZONTAL LAP BATTON SIDING SYSTEM (KHAKI BROWN)
- 7.L PAC-CLAD STANDING SEAM METAL ROOFING SYSTEM, SEAMS TO BE 18" O.C. (SILVER)

DIVISION 8 – DOORS & WINDOWS
- 8.A ALUMINUM STOREFRONT
- 8.B HOLLOW METAL DOOR AND FRAME
- 8.C ALUMINUM DOUBLE HUNG WINDOW SYSTEM
- 8.D JAMB MOUNTED, INSULATED METAL ROLL-UP DOOR
- 8.D TELLER WINDOW

DIVISION 10 – SPECIALTIES
- 10.A FACTORY KYNAR FINISHED ALUMINUM LOUVER, WITH INSECT SCREEN
- 10.B RUBBER TRUCK BUMPERS

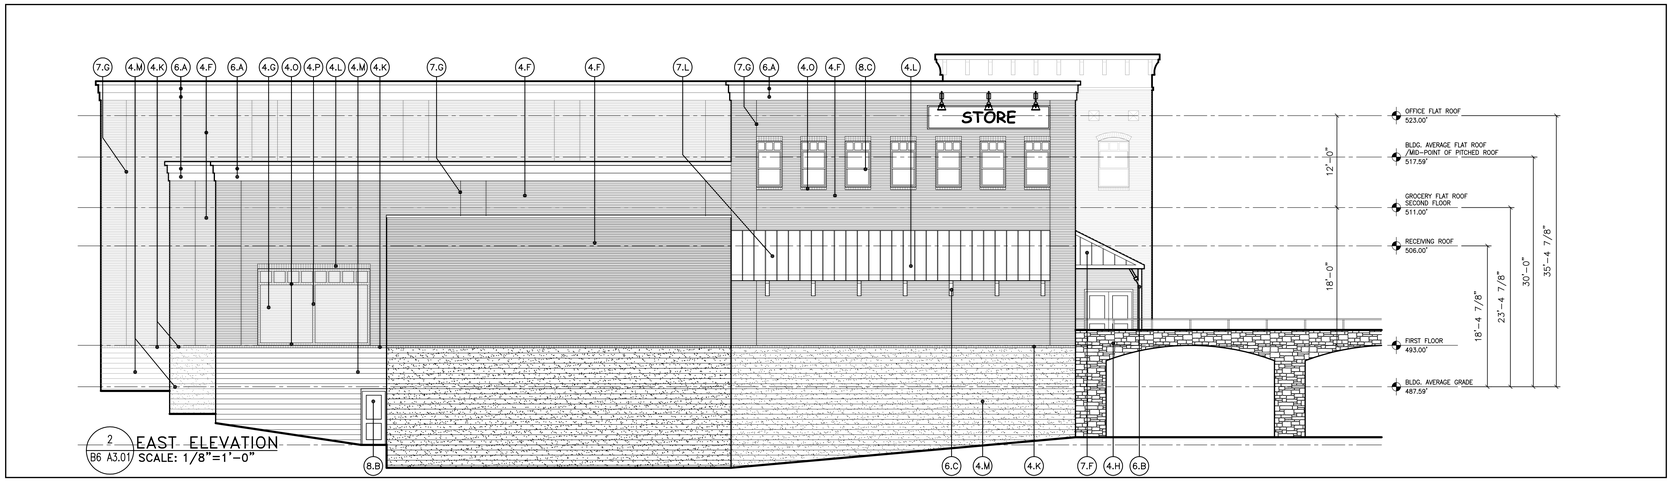

2 B6 A3.01 EAST ELEVATION
SCALE: 1/8"=1'-0"

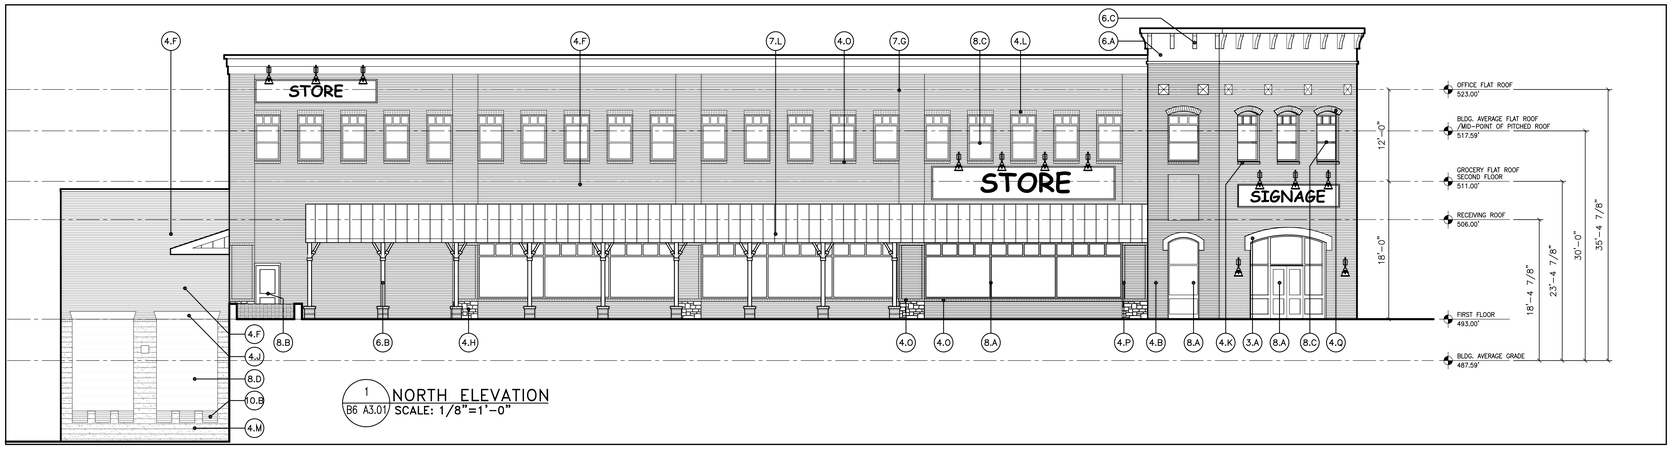

1 B6 A3.01 NORTH ELEVATION
SCALE: 1/8"=1'-0"

DEVELOPER
NICHOLS DEVELOPEMENT, LLC
18623 BROOKE RD.
SANDY SPRING, MD 20860
301-924-5258

DESIGN ARCHITECT
ALMY ARCHITECTS
11006 KENILWORTH AVE.
GARRETT PARK, MD 20896
301-949-7813

CIVIL ENGINEER
MACRIS, HENDRICKS, & GLASCOCK, P.A.
9220 WIGHTMAN RD., SUITE 120
MONTGOMERY VILLAGE, MD 20886
301-670-0840

STRUCTURAL ENGINEER
MECHANICAL/ELECTRICAL /PLUMBING ENGINEER
ANCONA & ASSOCIATES, INC.
1686 VILLAGE GREEN, SUITE 201
CROFTON, MD 21114
301-261-6936

ARCHITECT
SEMA
Smolen-Emr
11820 PARKLAWN DRIVE
ROCKVILLE, MD 20852
301-770-0177

PROFESSIONAL SEAL:

NOT FOR CONSTRUCTION

PRINTS ISSUED

NO.	DESCRIPTION	DATE

ASHTON MEETING PLACE
NEW HAMPSHIRE AVE. & MD ROUTE 108
ASHTON, MARYLAND

NEW FACILITY

SHEET TITLE
BUILDING 6
GROCERY & OFFICE
EXTERIOR ELEVATIONS

PROJECT NO. 04004.05
DATE Sep. 05, 2007
SCALE AS NOTED
WORKING NORTH
SHEET NO. B6 A3.01

CAD FILE:
SCALE FACTOR: